

LV Decontamination

Document book


0	11.05.2026	Lenovo	
REV.	DATE	NAME	CHANGES
			Arete Technologies Ezera 35, Riga, Latvia, LV-1034
			CONTRACT : User data 1
			User data 2
			REVISION 0
			SCHEME 01

1-Document book


Drawing	Description	Function	Location	Revision	Date	Created by	Folder	Folder description
01	Cover page	=F1	+L1	0	11.05.2026	V. Mitrofanovs		
02	Drawings list	=F1	+L1	0	11.05.2026	V. Mitrofanovs		
03	Wiring line diagram	=F1	+L1	0	11.05.2026	V. Mitrofanovs		
04	Electrical scheme	=F1	+L1	0	11.05.2026	V. Mitrofanovs		
05	Electrical scheme	=F1	+L1	0	11.05.2026	V/ Mitrofanovs		
06	Electrical scheme	=F1	+L1	0	11.05.2026	V. Mitrofanovs		
07	Electrical scheme	=F1	+L1	0	11.05.2026	V/ Mitrofanovs		
List of components tags.xls	List of components tags	=F1	+L1	0	09.06.2026	M. Mitrofanovs		

Arete Technologies Ezera 35, Riga, Latvia, LV-1034	Document book								REVISION 0
					0	11.05.2026	V. Mitrofanovs		
					REV.	DATE	NAME	CHANGES	
					User data 1				SCHEME 02
CONTRACT:	LOCATION:	+L1		Main electrical closet		User data 2			


1	2	3	4	5	6	7	8	9	10
Arete Technologies Ezera 35, Riga, Latvia, LV-1034				Document book					REVISION
									0
							0	11.05.2026	V. Mitrofanovs
							REV.	DATE	NAME
							CHANGES		
CONTRACT:				LOCATION:	+L1	Main electrical closet	User data 1		User data 2
									SCHEME
									03

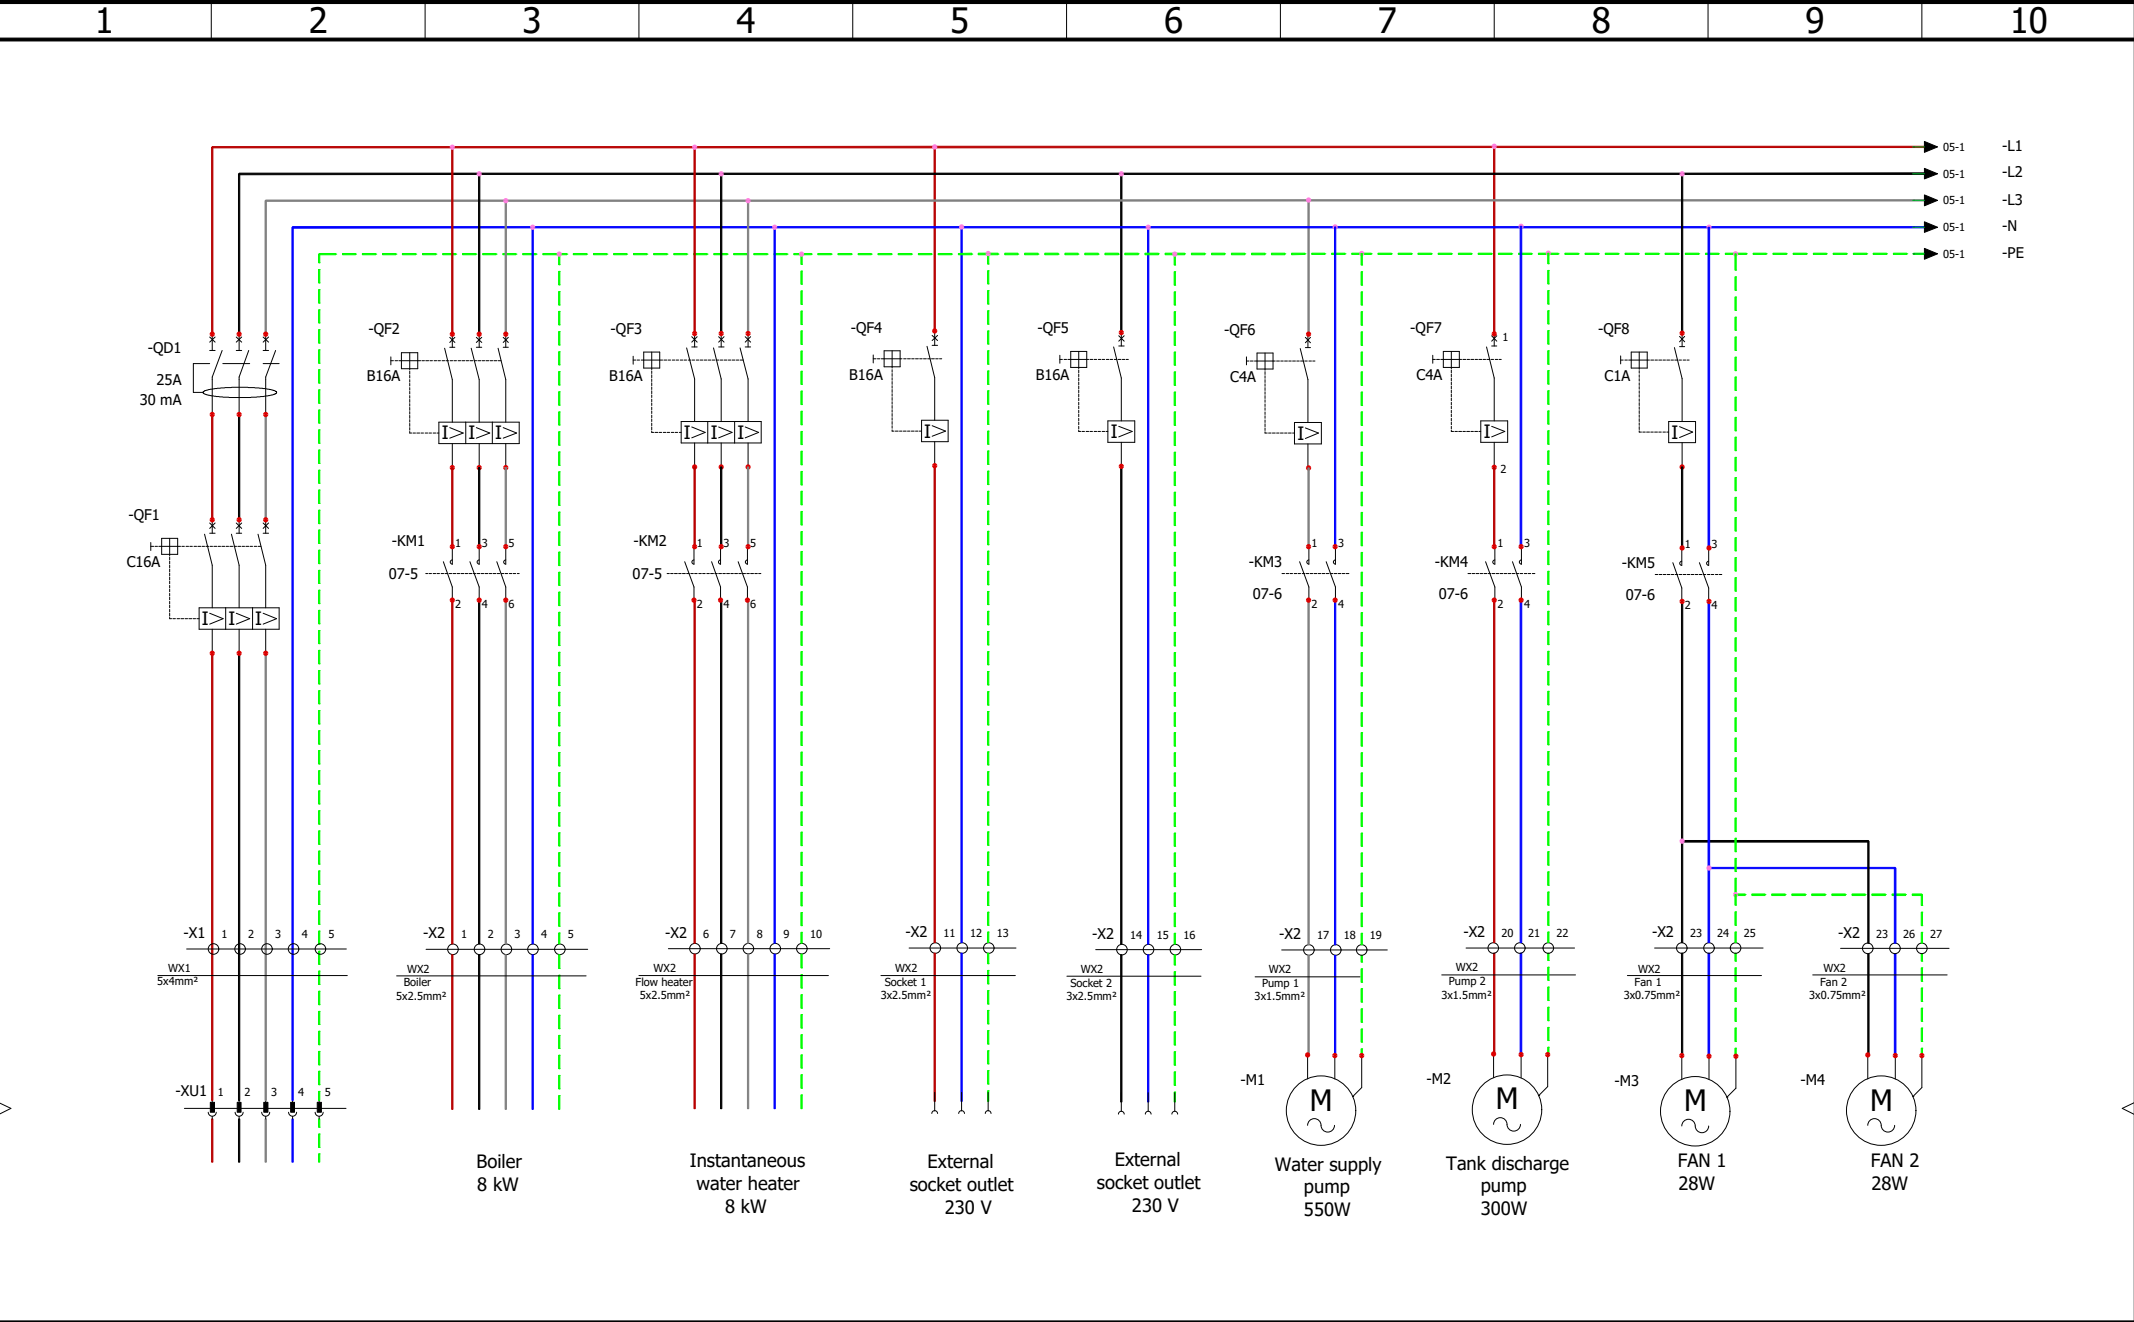


Arete Technologies Ezera 35, Riga, Latvia, LV-1034	Document book					REVISION
						0
		0	11.05.2026	V. Mitrofanovs		
		REV.	DATE	NAME	CHANGES	SCHEME
CONTRACT:	LOCATION: +L1 Main electrical closet	User data 1			User data 2	04

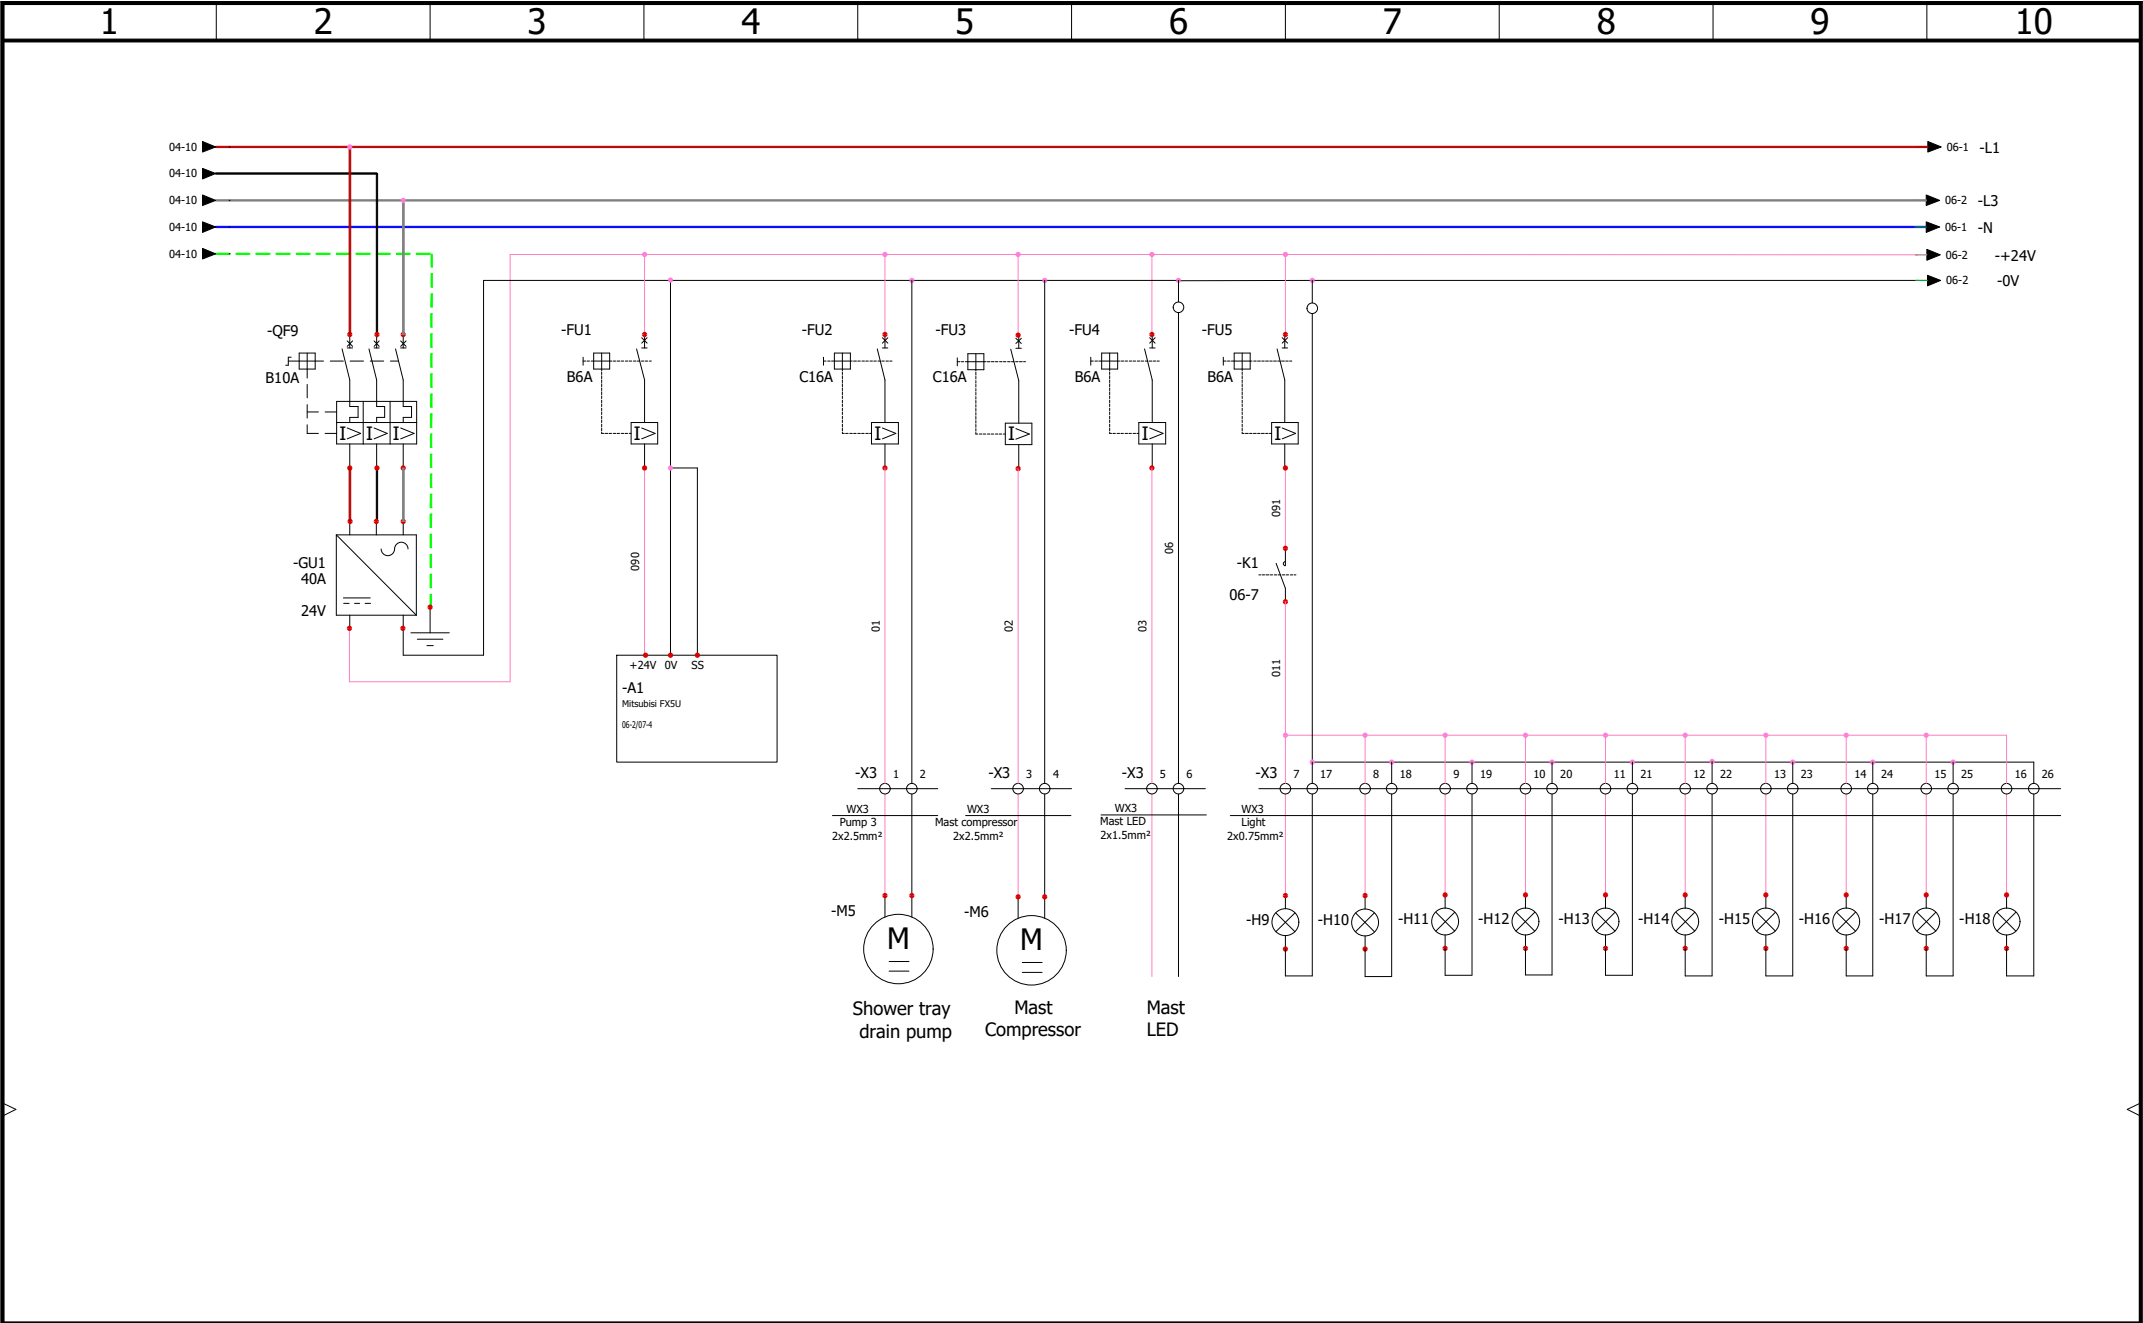

Arete Technologies Ezera 35, Riga, Latvia, LV-1034	Document book							REVISION
								0
				0	11.05.2026	V/ Mitrofanovs		SCHEME
				REV.	DATE	NAME	CHANGES	
CONTRACT:	LOCATION:	+L1	Main electrical closet	User data 1			User data 2	05

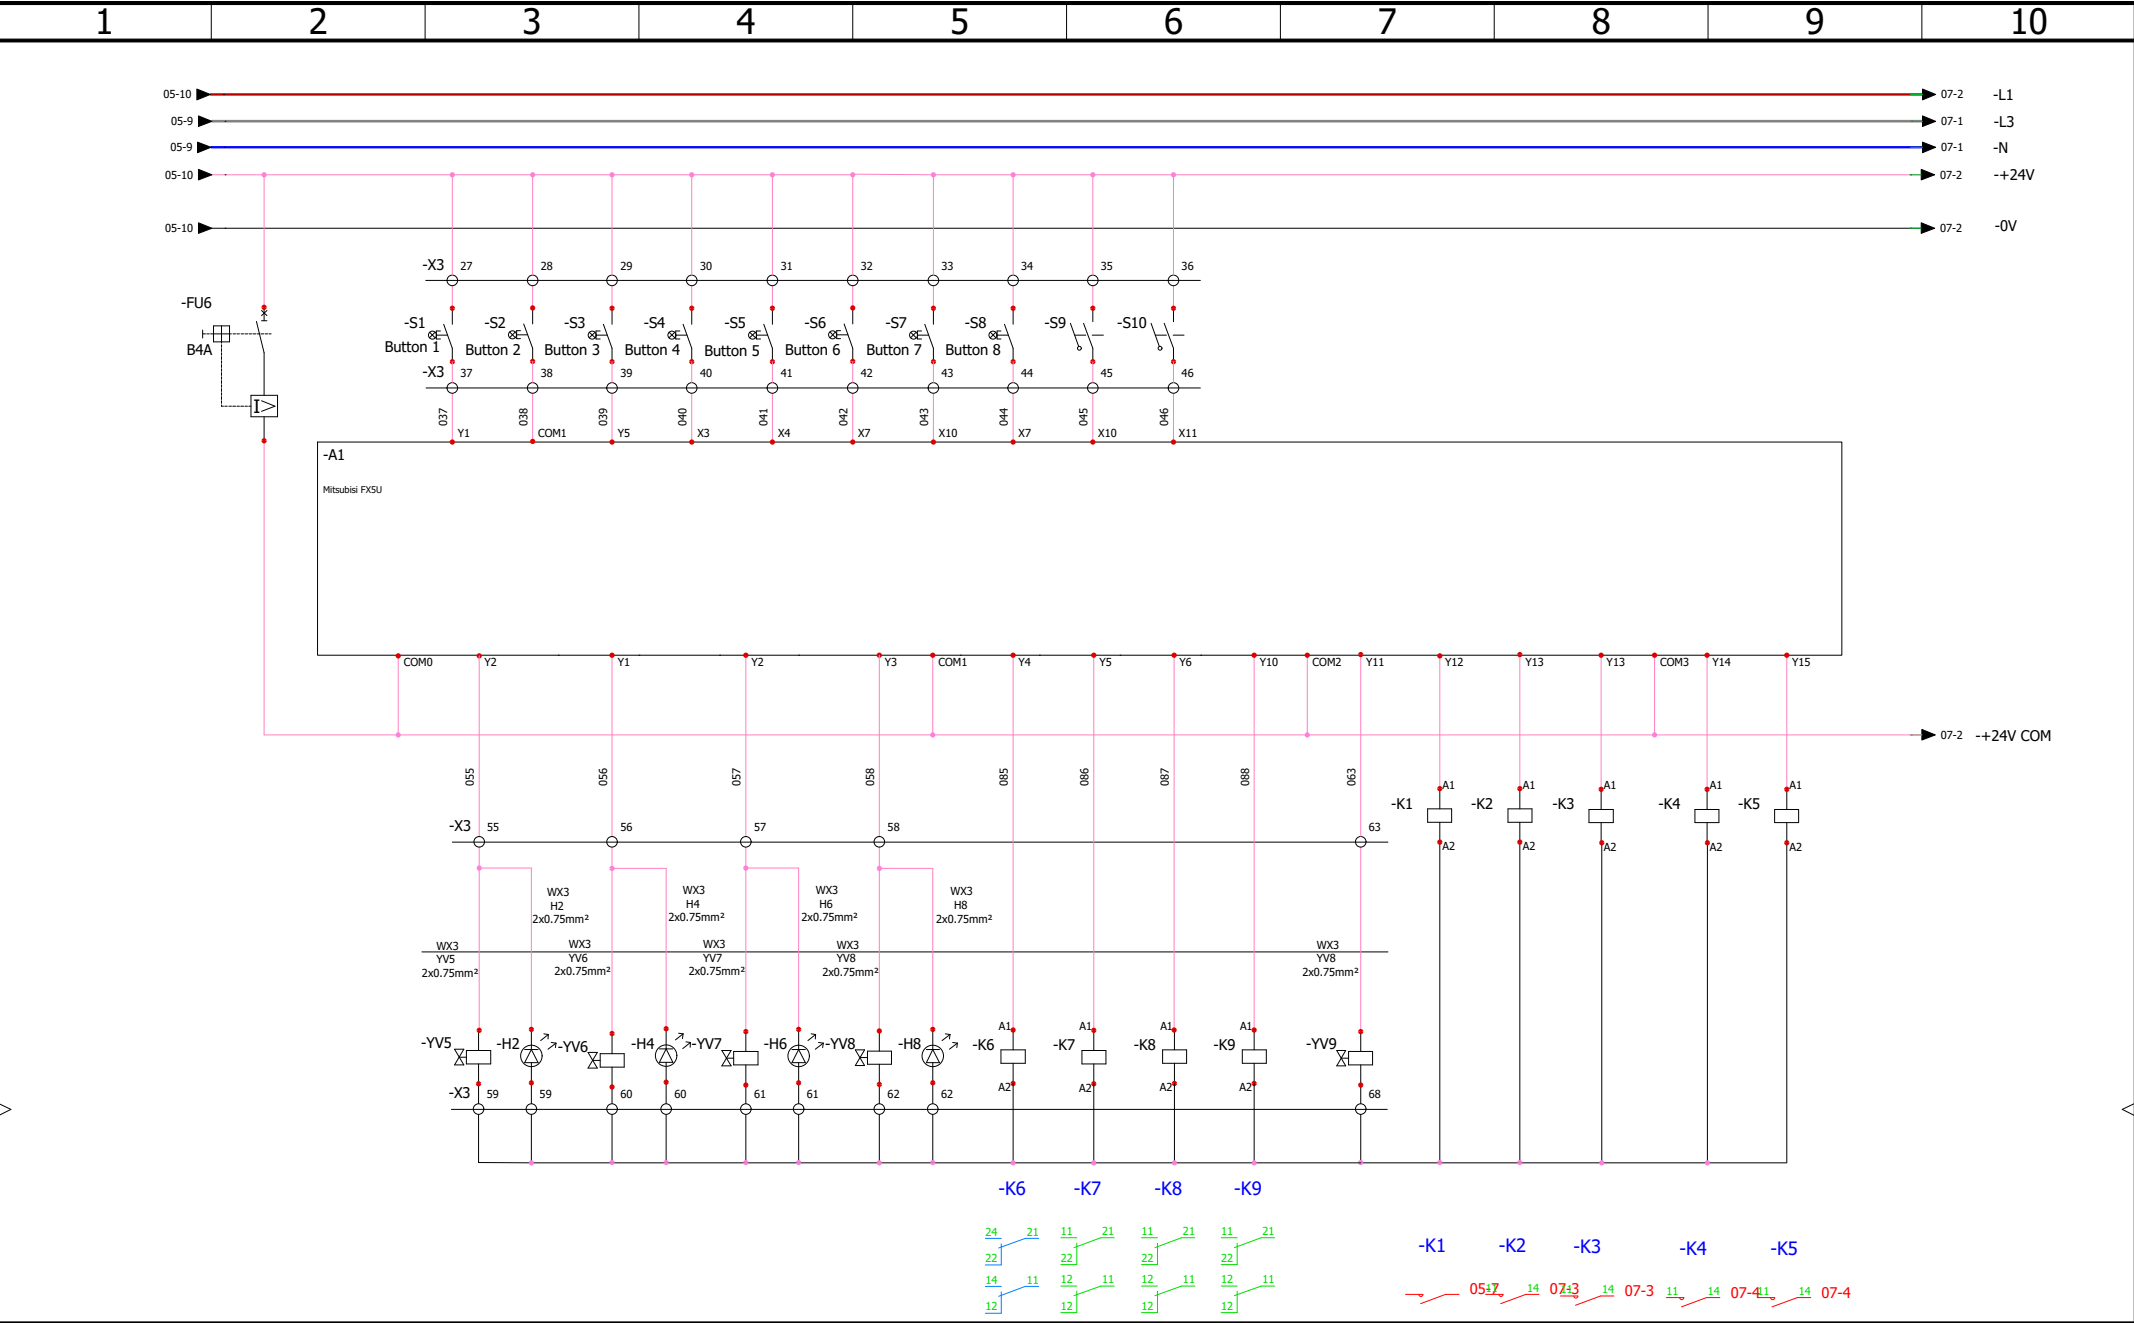

Arete Technologies Ezera 35, Riga, Latvia, LV-1034	Document book						REVISION	
							0	
			0	11.05.2026	V. Mitrofanovs			
			REV.	DATE	NAME	CHANGES	SCHEME	
CONTRACT:	LOCATION:	+L1	Main electrical closet	User data 1			User data 2	06

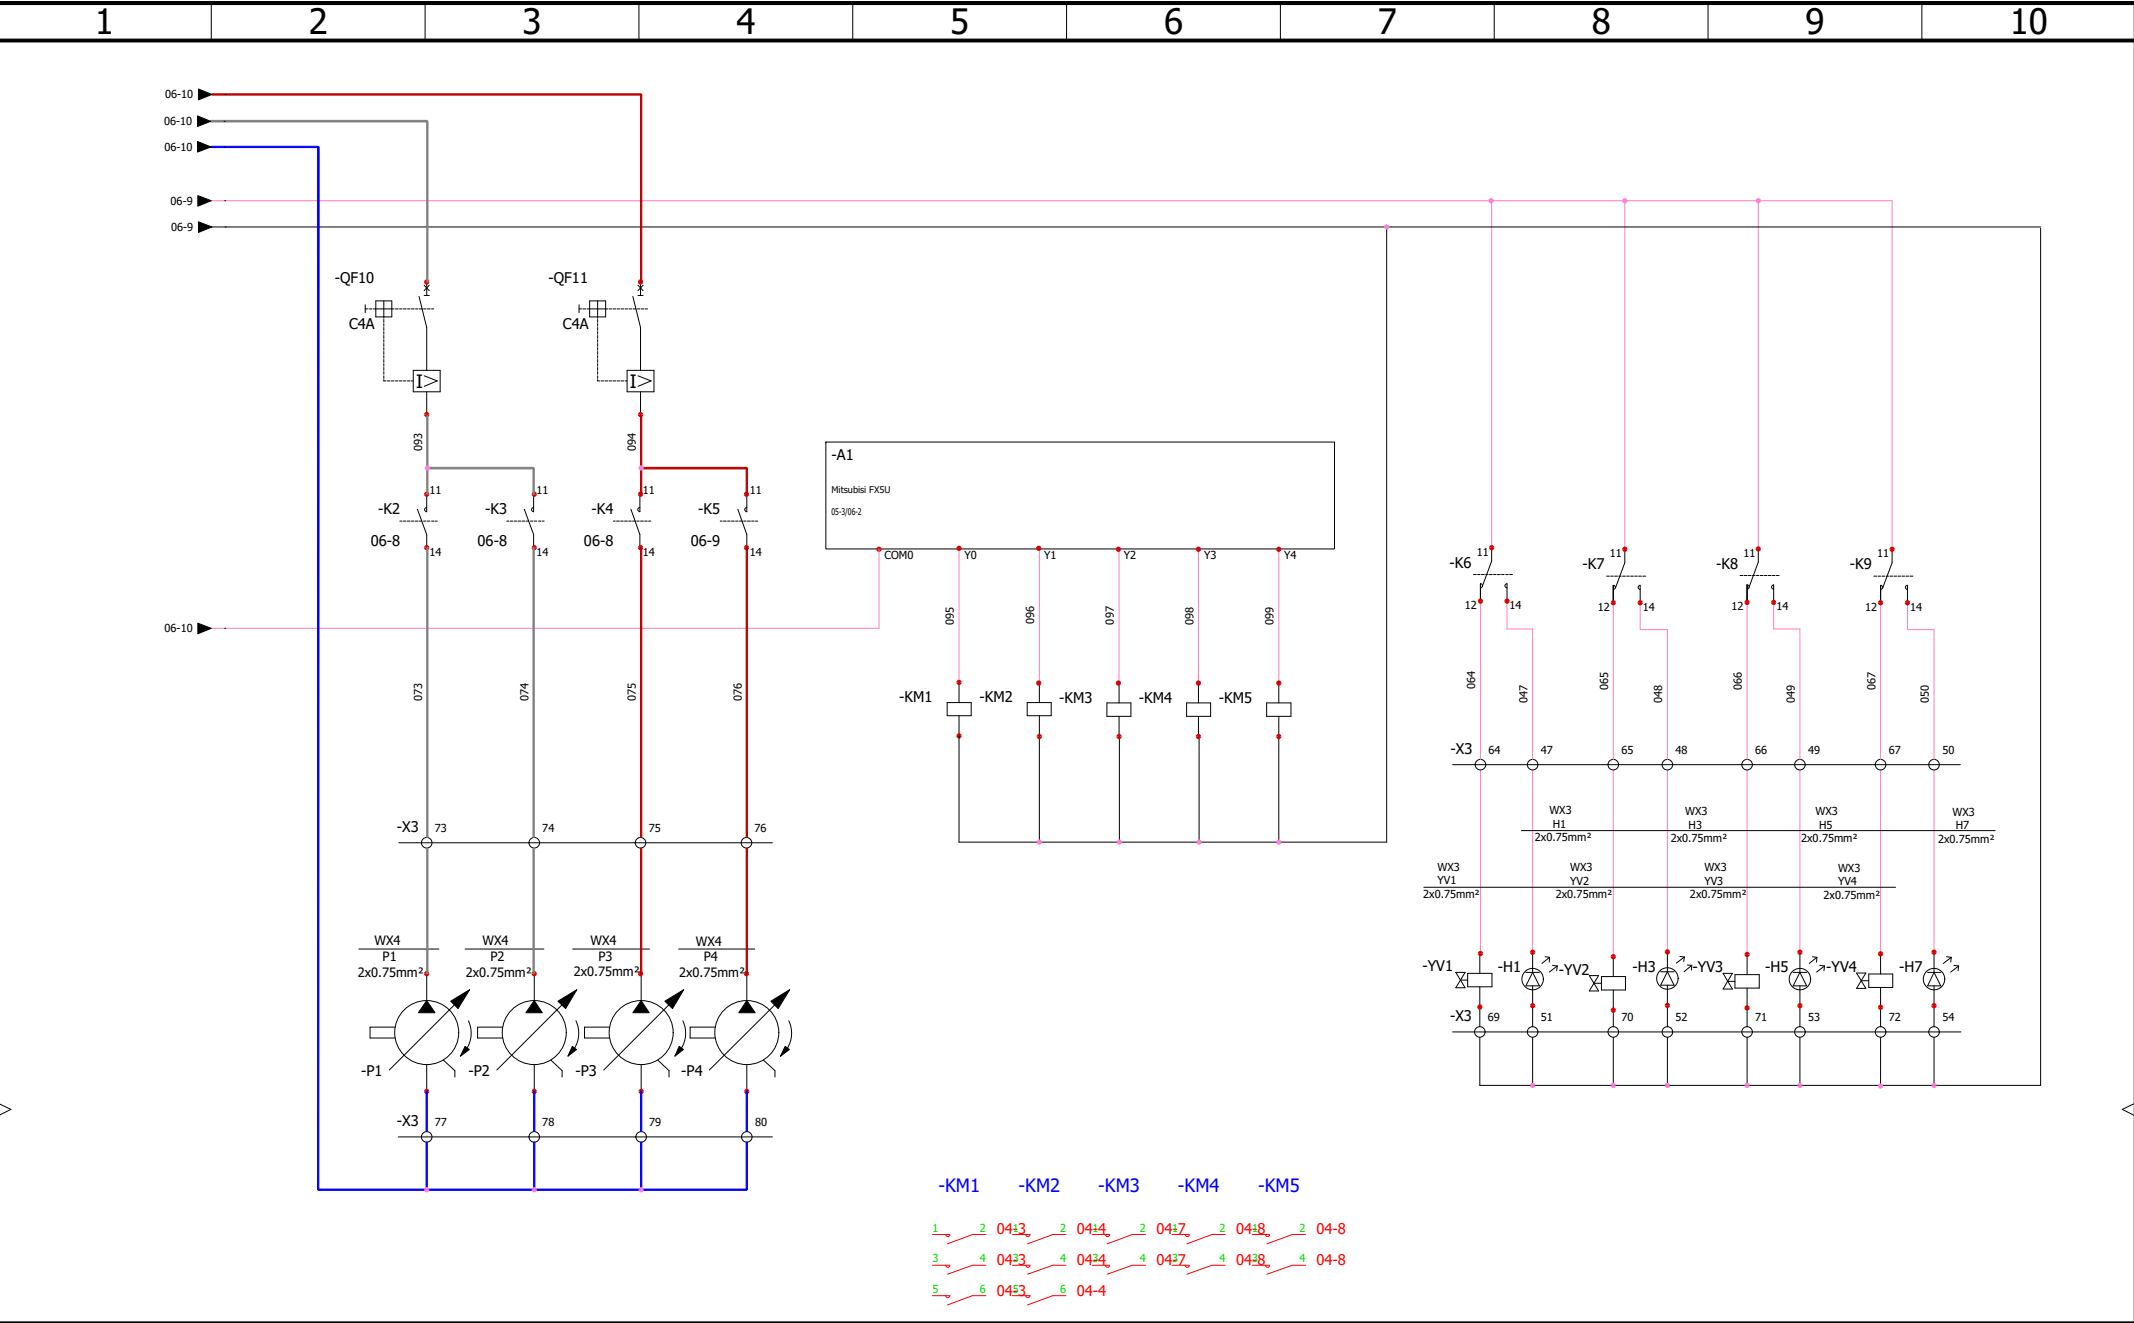

Arete Technologies Ezera 35, Riga, Latvia, LV-1034	Document book					REVISION
						0
		0	11.05.2026	V/ Mitrofanovs		
		REV.	DATE	NAME	CHANGES	SCHEME
CONTRACT:	LOCATION: +L1 Main electrical closet	User data 1			User data 2	07